BUILDING 1539
COMM SQUADRON
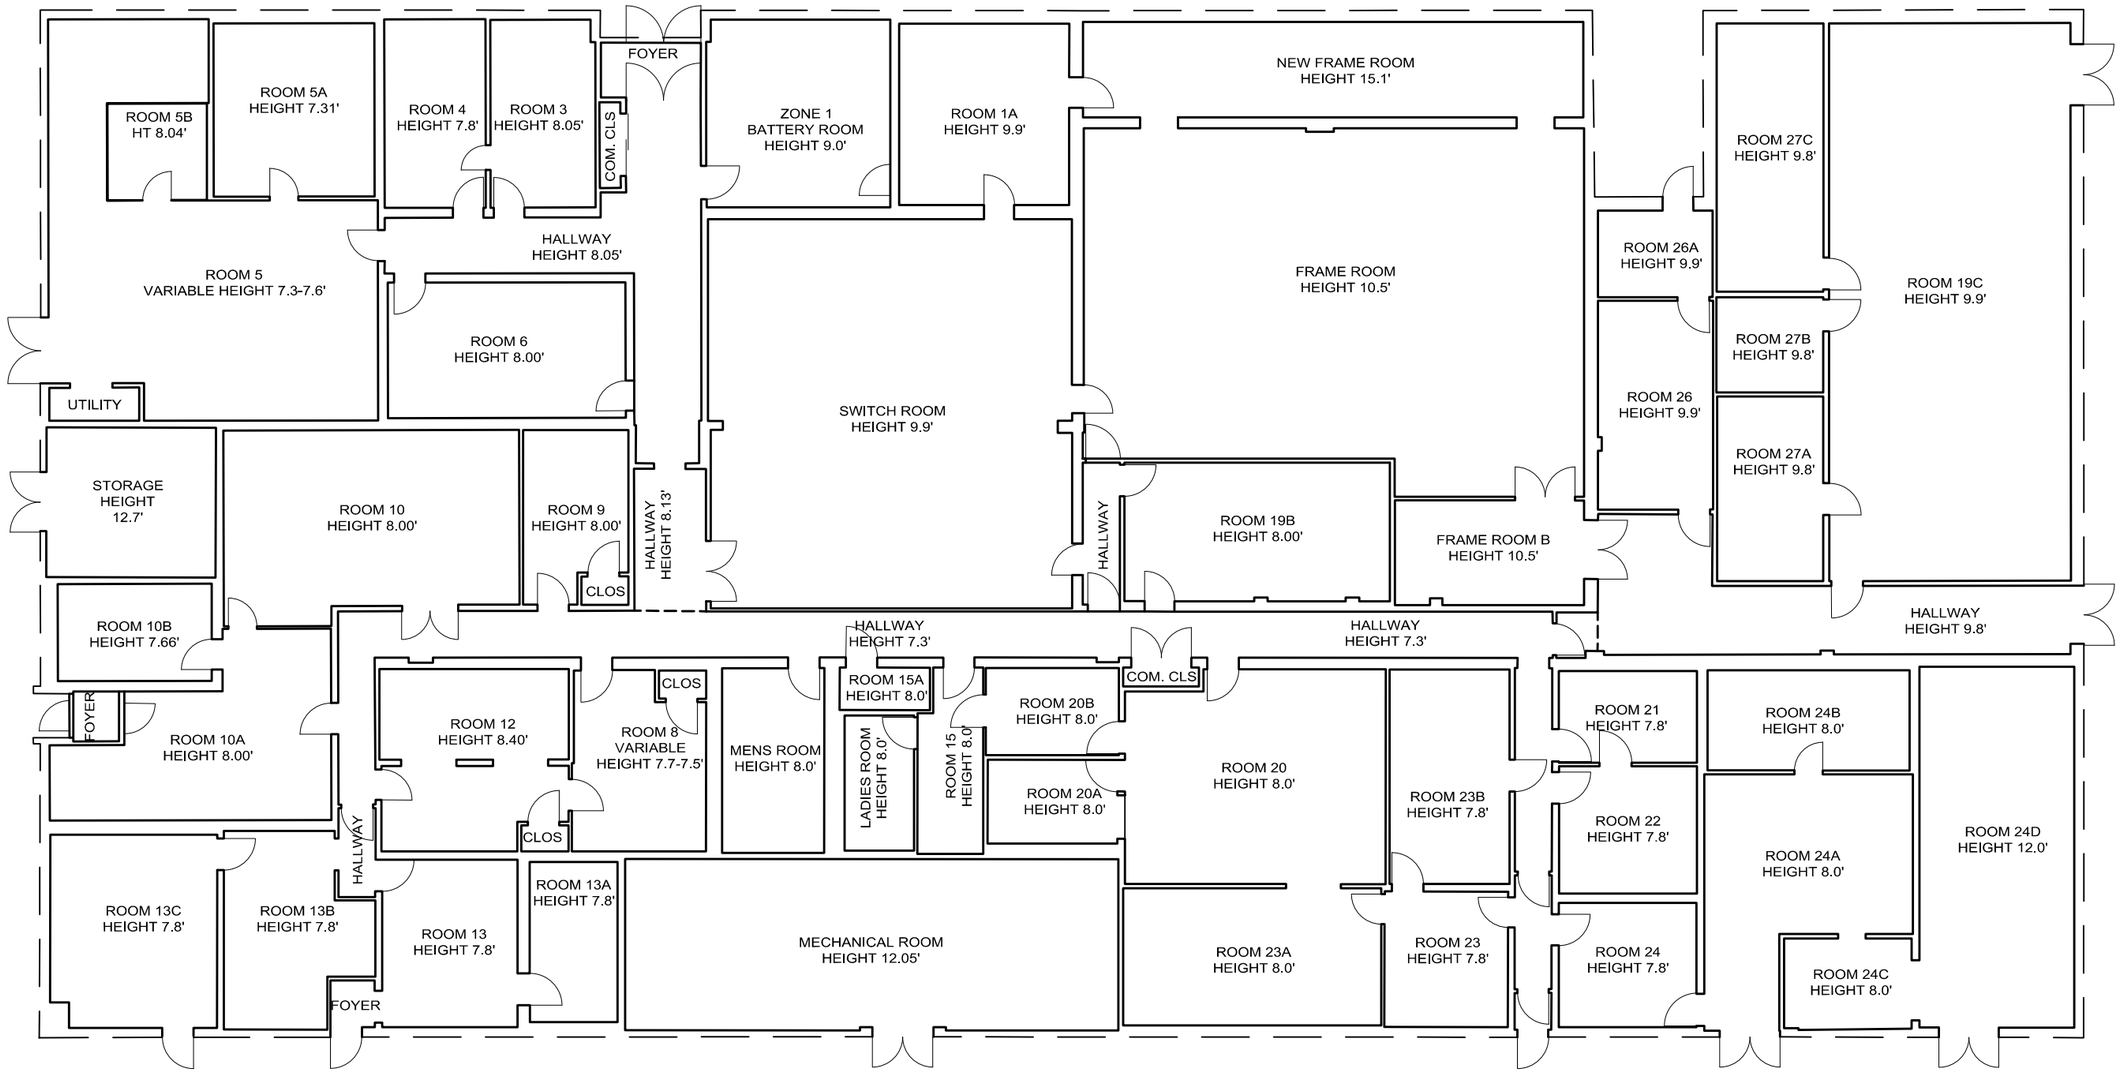
ONE STORY BLOCK
FINISH FLOOR ELEVATION = 264.98'